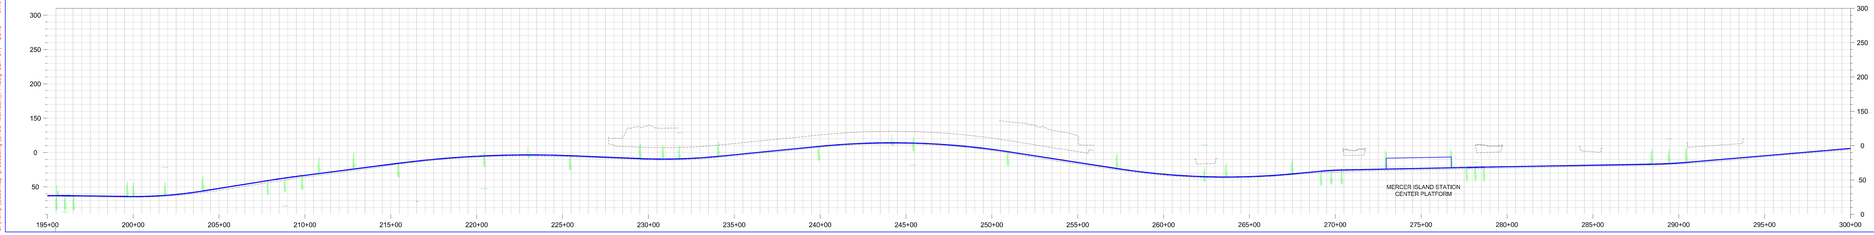

EAST LINK EXTENSION
I-90 SEGMENT SEATTLE - I-90 to SOUTH BELLEVUE

MERCER ISLAND

HORIZONTAL SCALE: 1" = 200'
VERTICAL SCALE: 1" = 50'

0 200 400
SCALE IN FEET

PARSONS BRINCKERHOFF

SOUNDTRANSIT

Task No.
Exhibit No.

No.	Date	Dsn.	Chk.	App.	Revisions

E:\Temp\Basemap processing\E135-MERCER_PP.dwg Jun 07, 2013 - 9:19am

EAST LINK EXTENSION
I-90 SEGMENT SEATTLE - I-90 to SOUTH BELLEVUE

MERCER ISLAND

SCALE IN FEET
0 200 400

HORIZONTAL SCALE: 1" = 200'
VERTICAL SCALE: 1" = 50'

No.	Date	Dsn	Chk	App	Revisions

PARSONS BRINCKERHOFF

SOUNDTRANSIT

Task No.

Exhibit No.

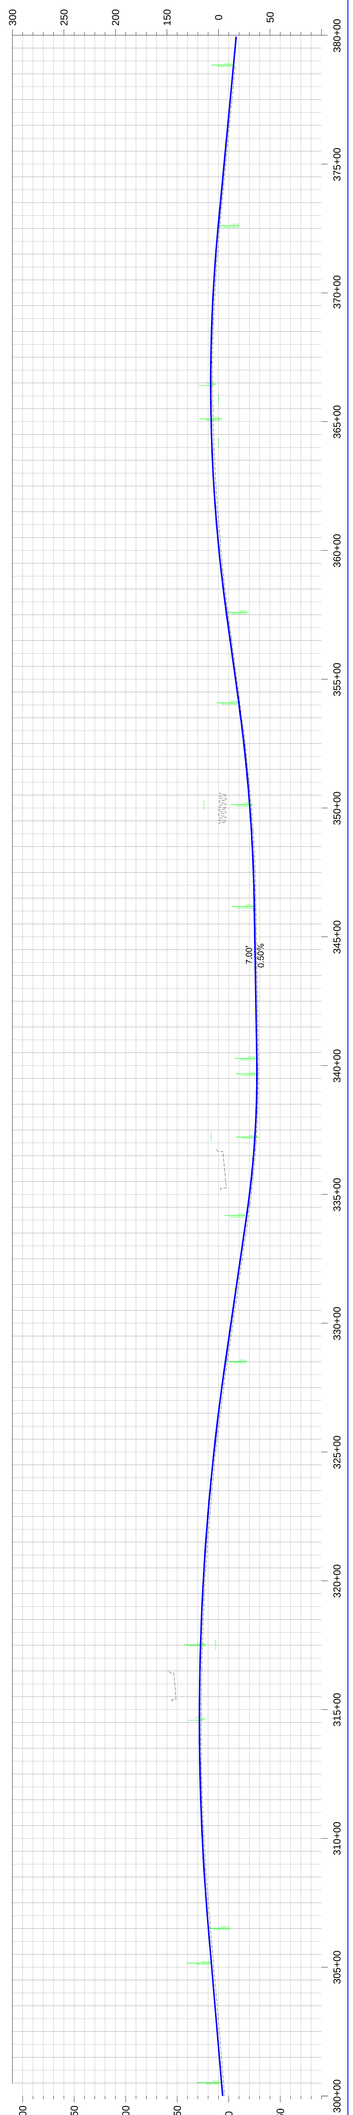

c:\Temp\Basemap processing\E130-MERCER_PP.dwg, Jun 07, 2013 - 9:20am